HINGED RADIUS CORNER ACCESS PANEL 18"x32"

GFRG-HG-RC-581832

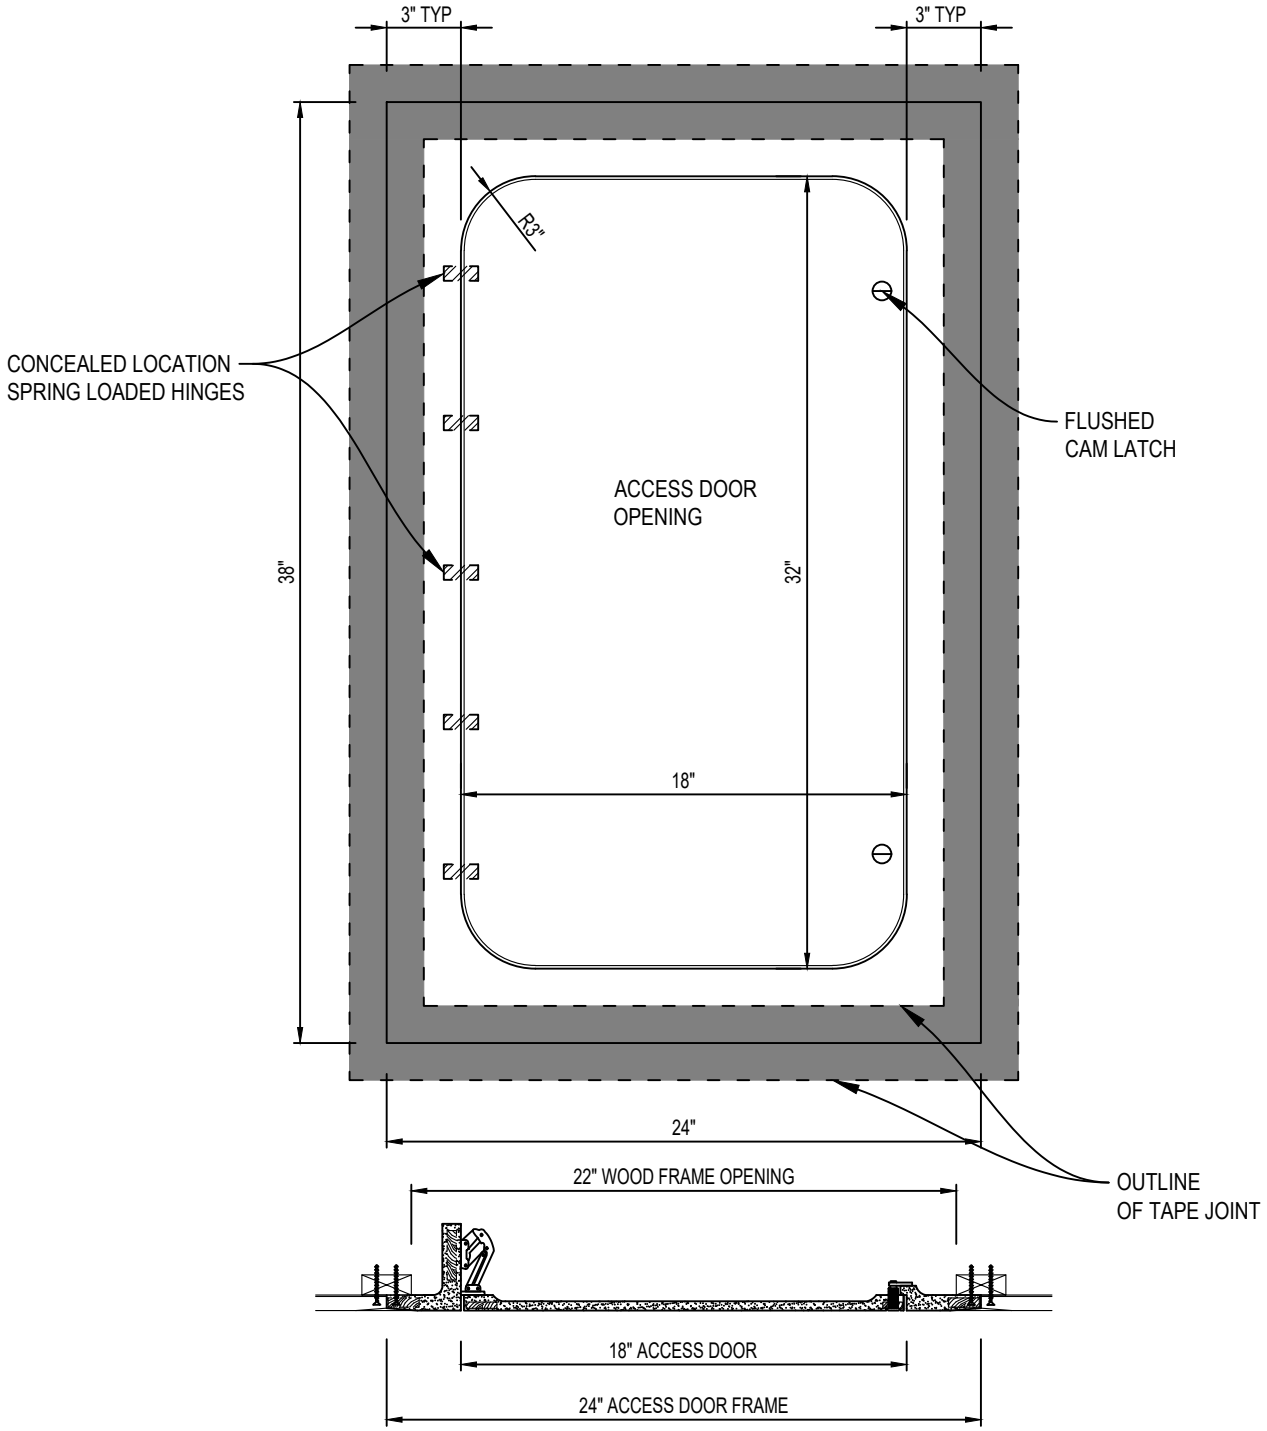

CASTLE ACCESS PANELS & FORMS INC.
135 Wendell Ave, North York, ON M9N 3K9
Phone (905)738-8089 Fax (905)760-9234
inquiries@castleaccesspanels.com
www.CastleAccessPanels.com

DESIGNED:	Q.P
DATE:	
APPROVED:	J.R

CUSTOMER:	PROJECT:	QTY:
TITLE:	DWG NO:	SHEET OF